

Erwin Schatral heim

PROJECT DATA

NAME OF PROJECT: Erwin Schatral und Andreas Talar heim
PROJECT ADDRESS: Neukirchner Str. 55 91522 Ansbach
PROJECT BEVOLLMÄCHTIGTER: ANDREAS TALAR
NO. OF STORIES: 2
Design Firm: Zynotica Architects and Engineers

BUILDING DATA

BUILDING AREAS FOR CODE REVIEW (SQUARE FEET)*

FLOOR	CONDITIONED	DECK	TOTAL
-------	-------------	------	-------

MAIN LEVEL			
UPPER LEVEL			

TOTAL

BUILDING AREAS FOR CONSTRUCTION ESTIMATE (SQUARE FEET)*

FLOOR	FOOTPRINT	DECK	TOTAL
-------	-----------	------	-------

MAIN LEVEL			
UPPER LEVEL			

TOTAL
*THE BUILDING AREA USED FOR CODE REVIEW IS CALCULATED USING THE INTERIOR DIMENSIONS WHILE THE AREA USED FOR THE CONSTRUCTION ESTIMATE IS CALCULATED USING THE OUTSIDE DIMENSIONS


** THE HABITABLE AREA IS CALCULATED USING THE INTERIOR DIMENSIONS AND EXCLUDES THE FOLLOWING AREAS: KITCHENS, BATHROOMS, THEATER ROOMS WITH FIXED SEATING, POOL ROOMS, LAUNDRY ROOMS, CLOSETS, AND HALLWAYS.



INDEX OF DRAWINGS

ARCHITECTURAL DRAWINGS

- | | |
|------|------------------------|
| A001 | COVER PAGE |
| A101 | SITE PLAN |
| A102 | HOUSE PLAN |
| A103 | FRONT / REAR ELEVATION |
| A104 | LEFT / RIGHT ELEVATION |
| A105 | HOUSE SECTION |
| A106 | HOUSE 3D VIEWS |
| A107 | 3D VIEWS |
| A108 | 3D VIEWS |
| A109 | 3D VIEWS |
| A110 | 3D VIEWS |
| A111 | 3D VIEWS |

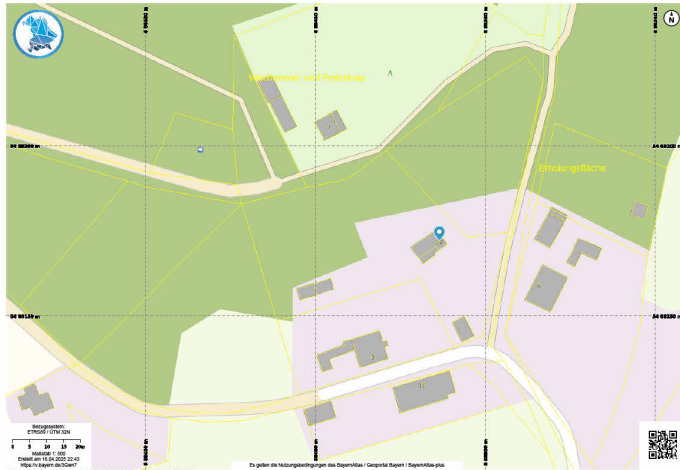

COVER PAGE

Erwin Schatral heim
Owner
Neukirchner Str. 55 91522 Ansbach


PROJECT NO:

Project
Number
Author

REV	DATE

DRAWING NO:

A001

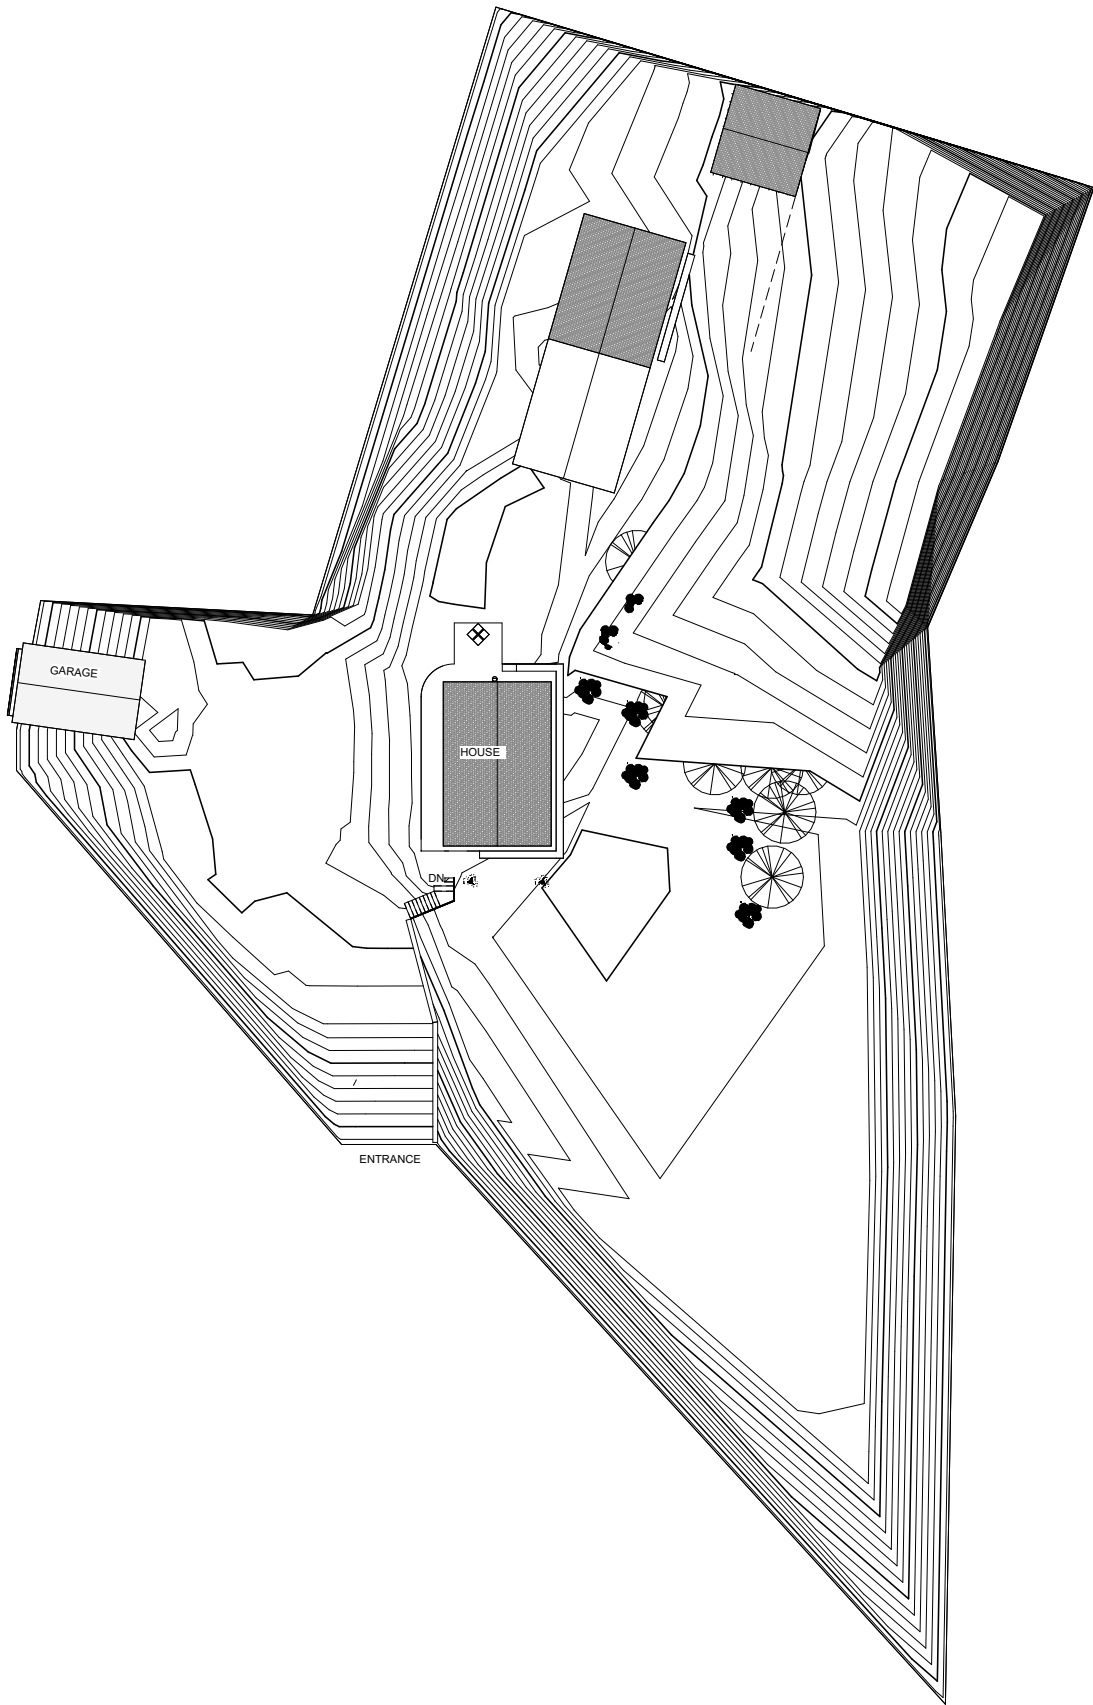


SITE PLAN
Erwin Schatral heim
Owner
Neukirchner Str. 55 91522 Ansbach

PROJECT NO:
Project
*Di***Number**
Author

REV	DATE

DRAWING NO:
A101

 

HOUSE PLAN
Erwin Schatral heim
Owner
Neukirchner Str. 55 91522 Ansbach


Owner

Neukirchner Str. 55 91522 Ansbach

[illegible]

DRAWING NO:

A102

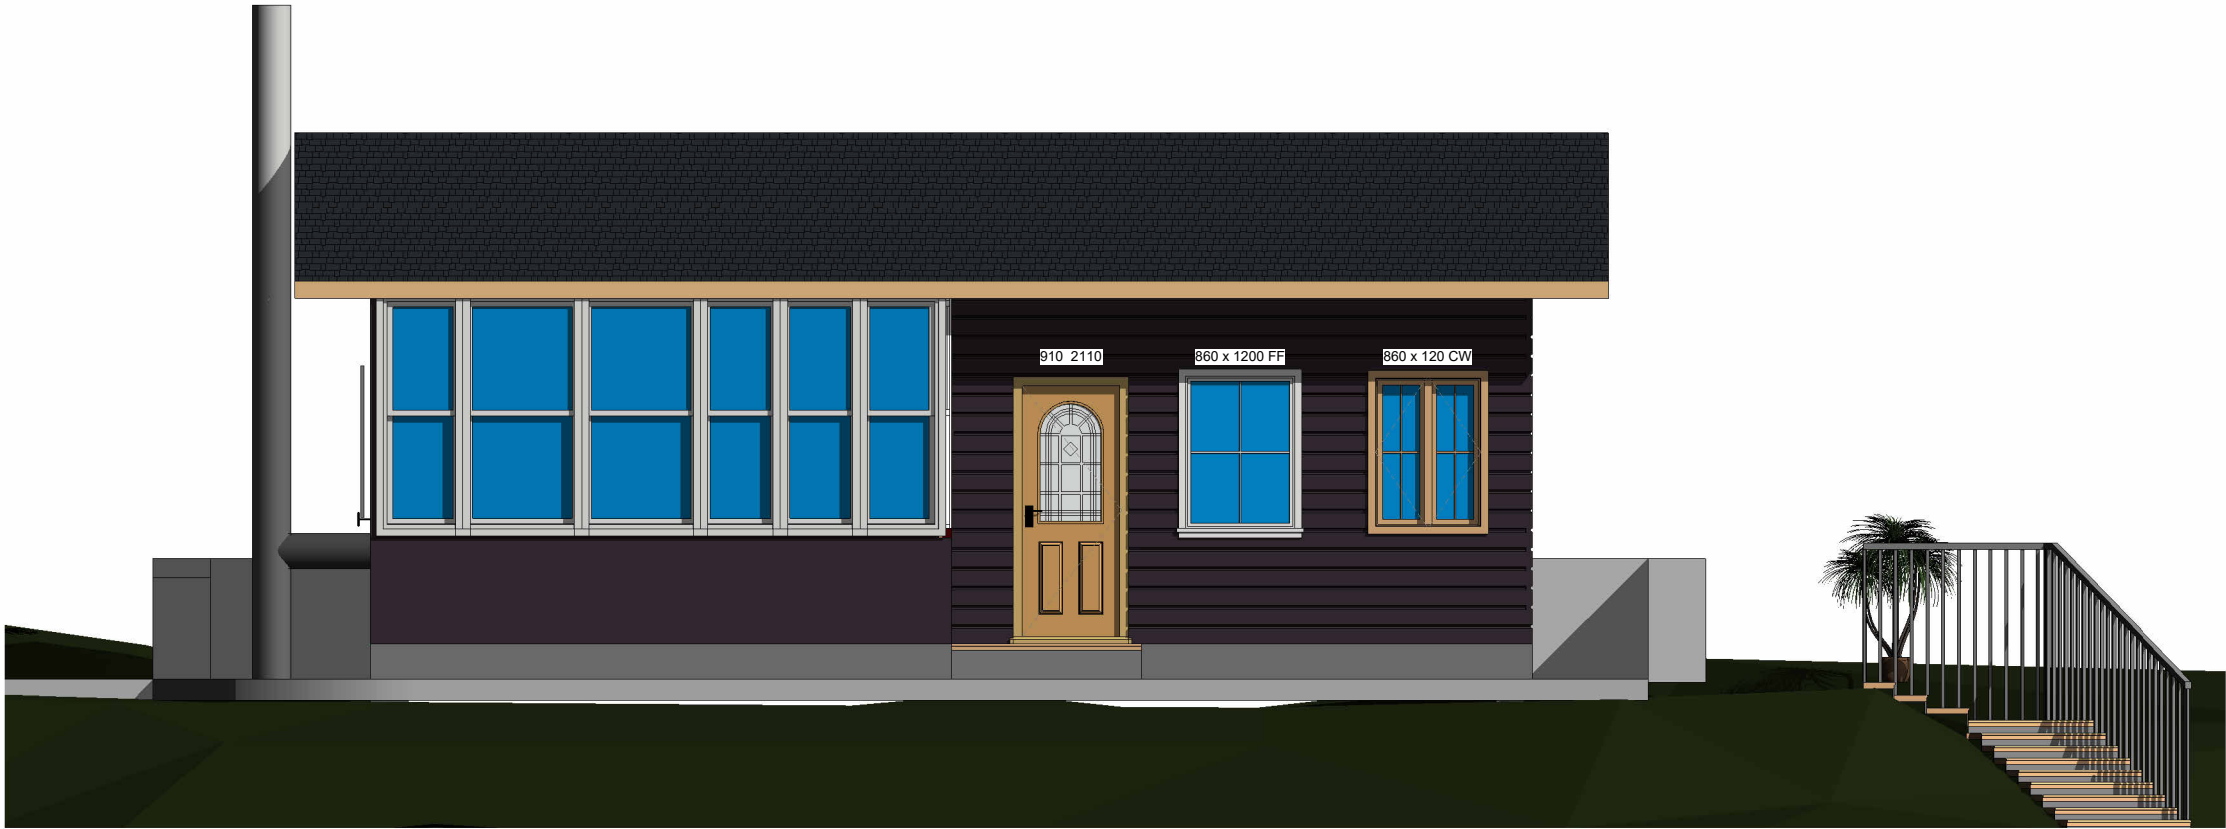

1 FRONT ELEVATION
1 : 25



2 REAR ELEVATION
1 : 25



FRONT / REAR ELEVATION

Erwin Schatral heim
Owner
Neukirchner Str. 55 91522 Ansbach

PROJECT NO:
Project
Number
Author

REV	DATE

DRAWING NO:
A103



1 LEFT ELEVATION

1 : 25



2 RIGHT ELEVATION

1 : 25



LEFT / RIGHT ELEVATION

Erwin Schatral heim
Owner
Neukirchner Str. 55 91522 Ansbach

PROJECT NO:
Project
Number
Author

REV	DATE

DRAWING NO:
A104





HOUSE SECTIONS
Erwin Schatral heim
Owner
Neukirchner Str. 55 91522 Ansbach

PROJECT NO:
Project
Number
Author

REV	DATE

DRAWING NO:
A105


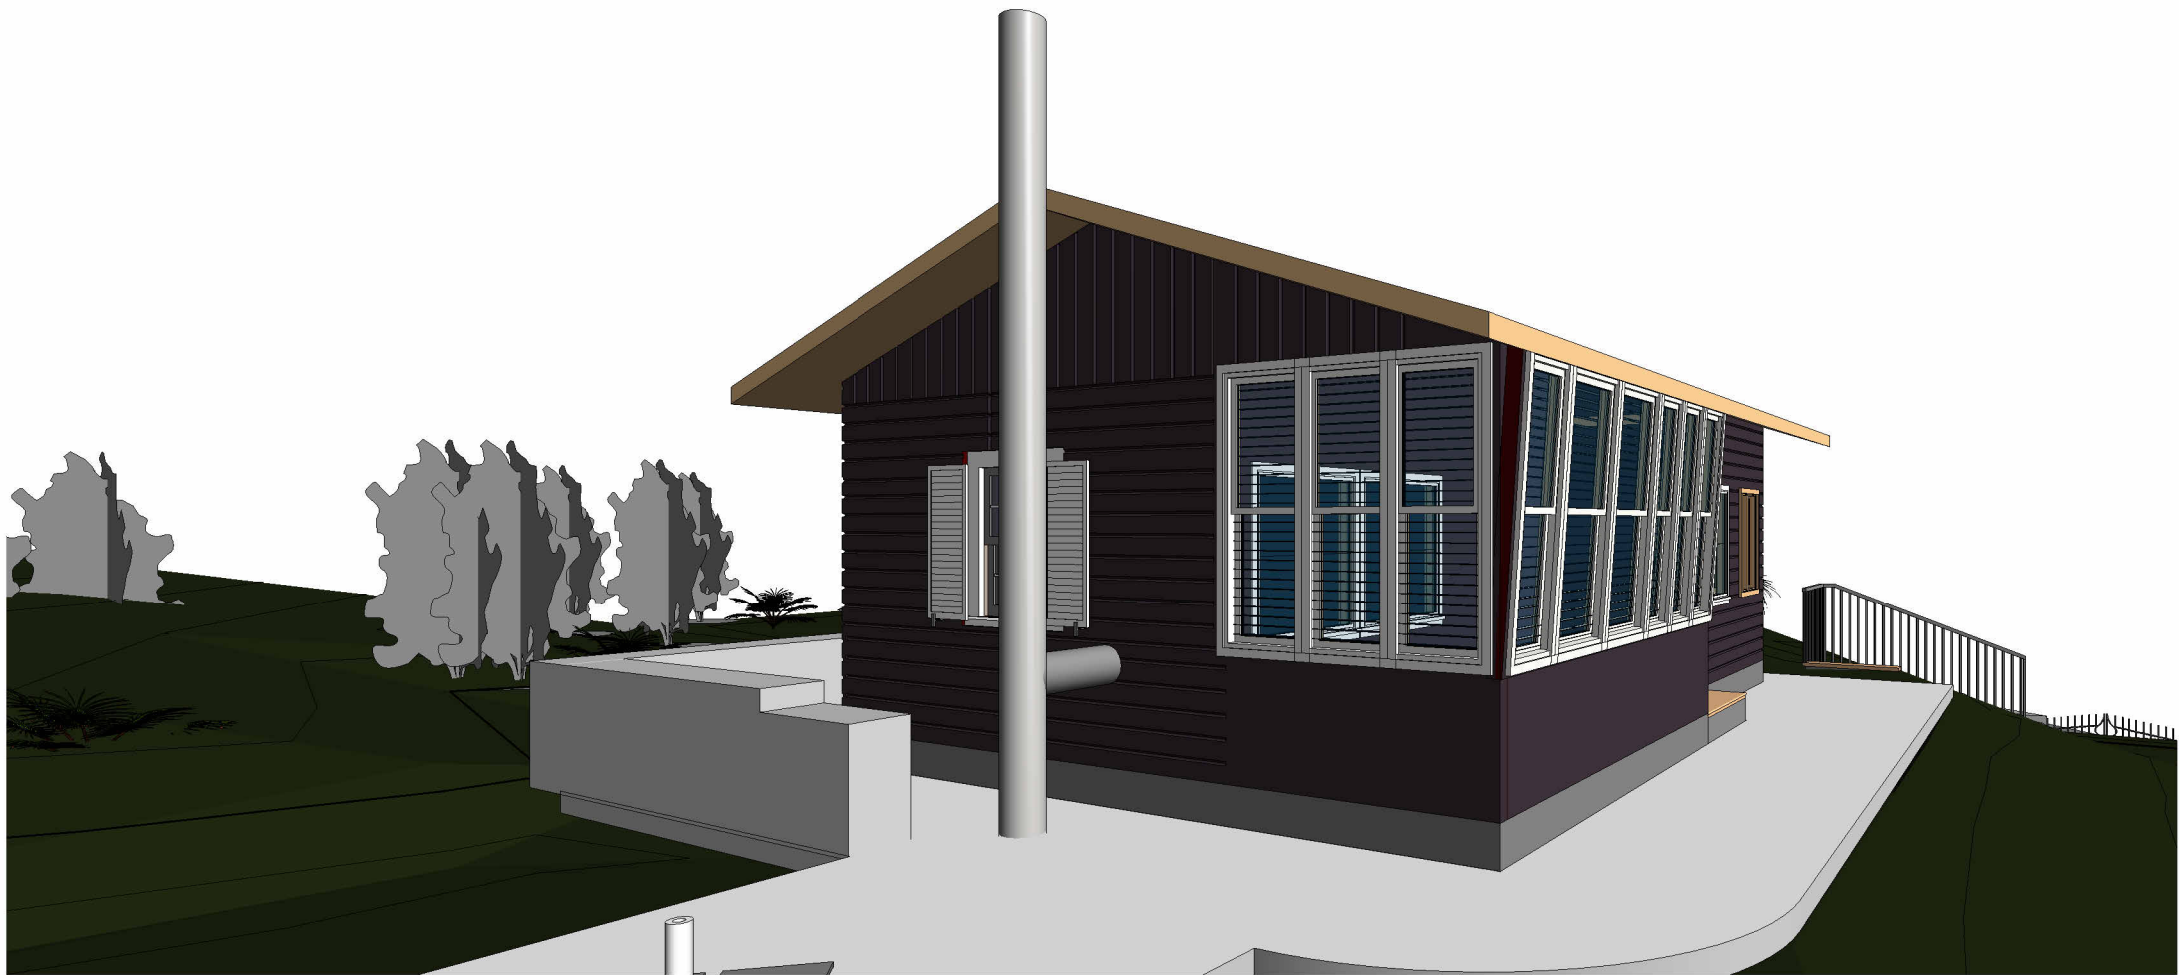
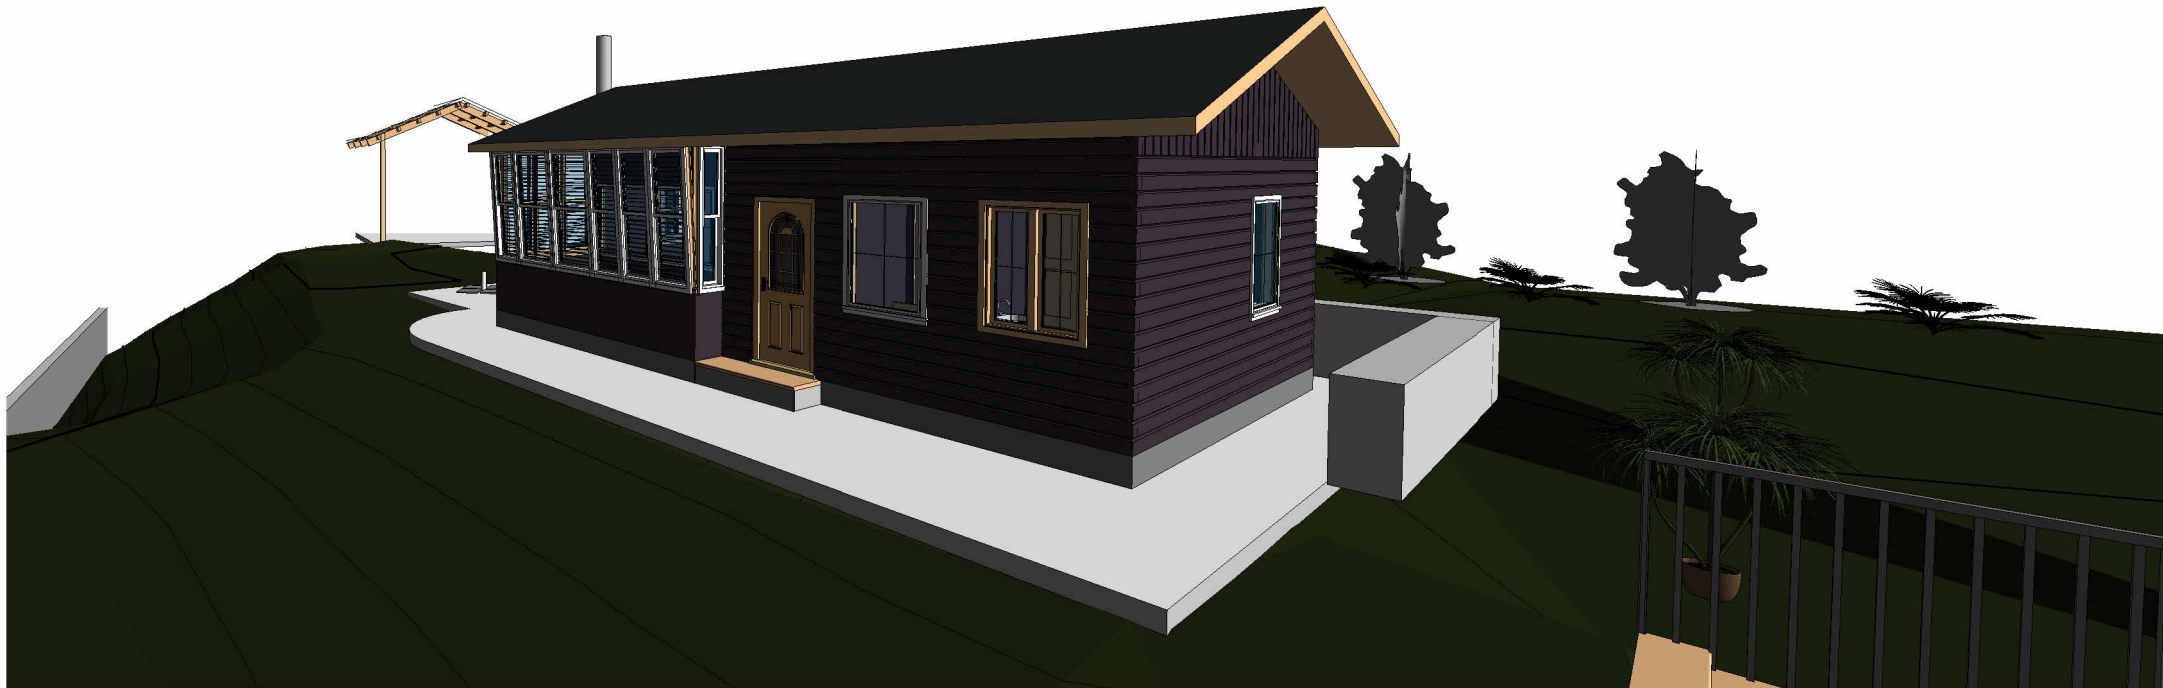


HOUSE 3D VIEWS
Erwin Schatral heim
Owner
Neukirchner Str. 55 91522 Ansbach

PROJECT NO:
Project
Number
Author

REV	DATE


DRAWING NO:
A106

  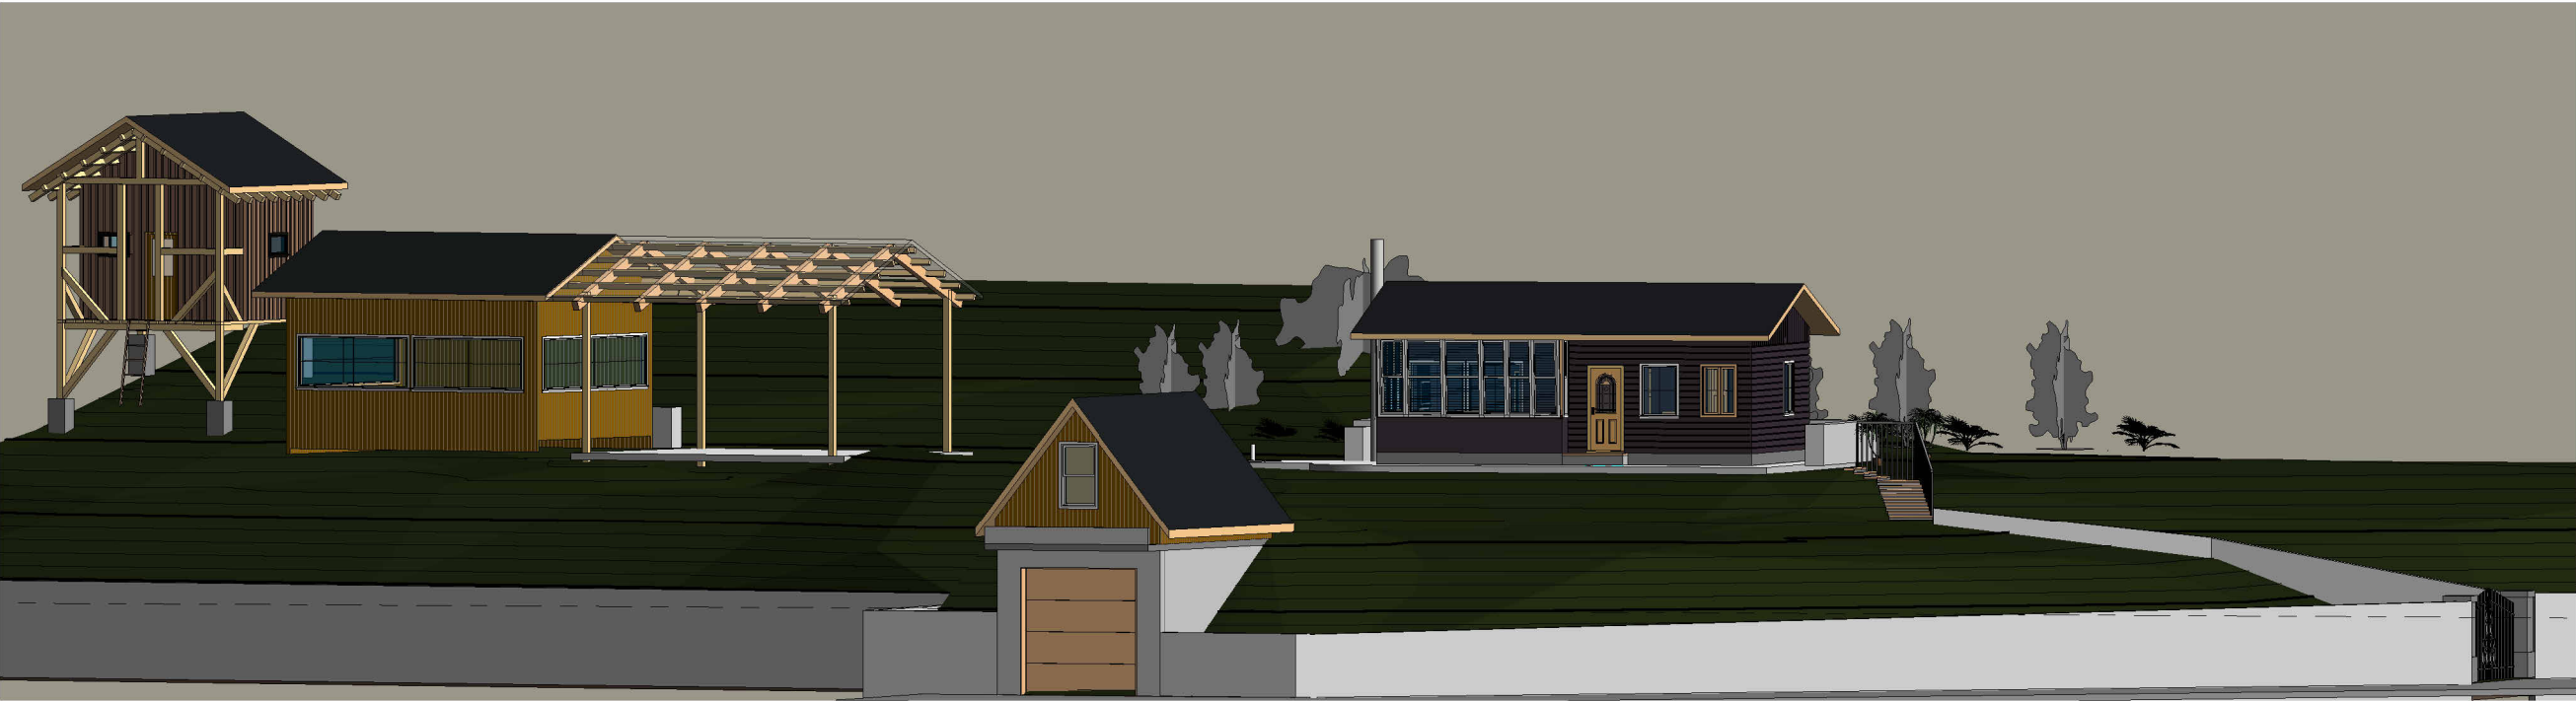

3D VIEWS
Erwin Schatral heim
Owner
Neukirchner Str. 55 91522 Ansbach

PROJECT NO:	
Project	
DiNumber	
Author	
REV	DATE

DRAWING NO:
A107

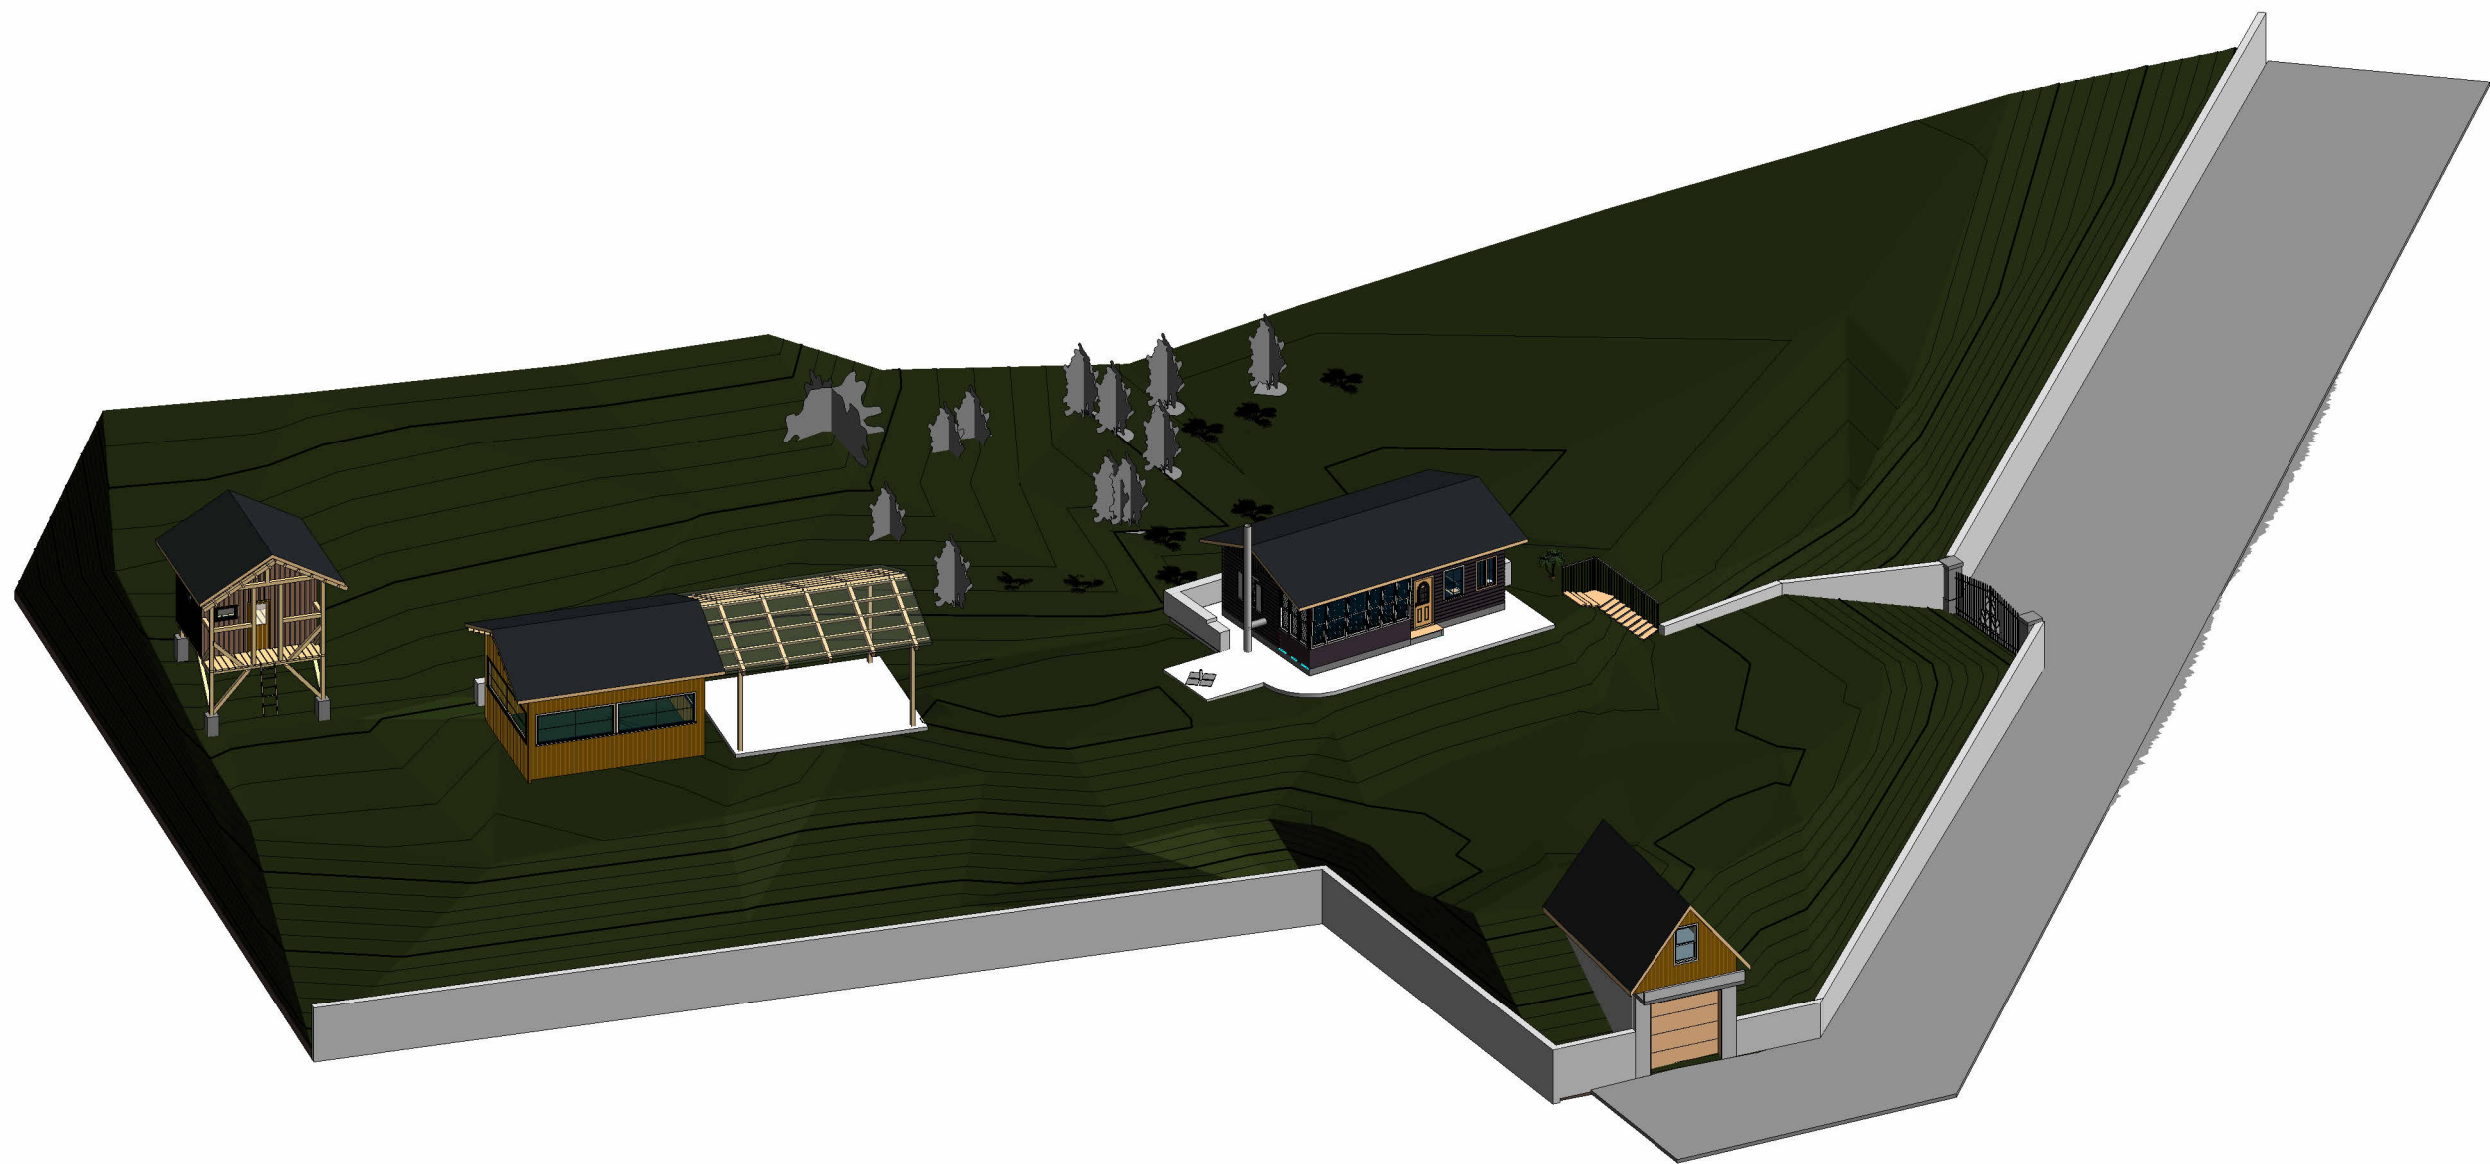

3D VIEWS

Erwin Schatral heim

Owner

Neukirchner Str. 55 91522 Ansbach


PROJECT NO:

Project
Di Number
Author

REV	DATE

DRAWING NO:

A108

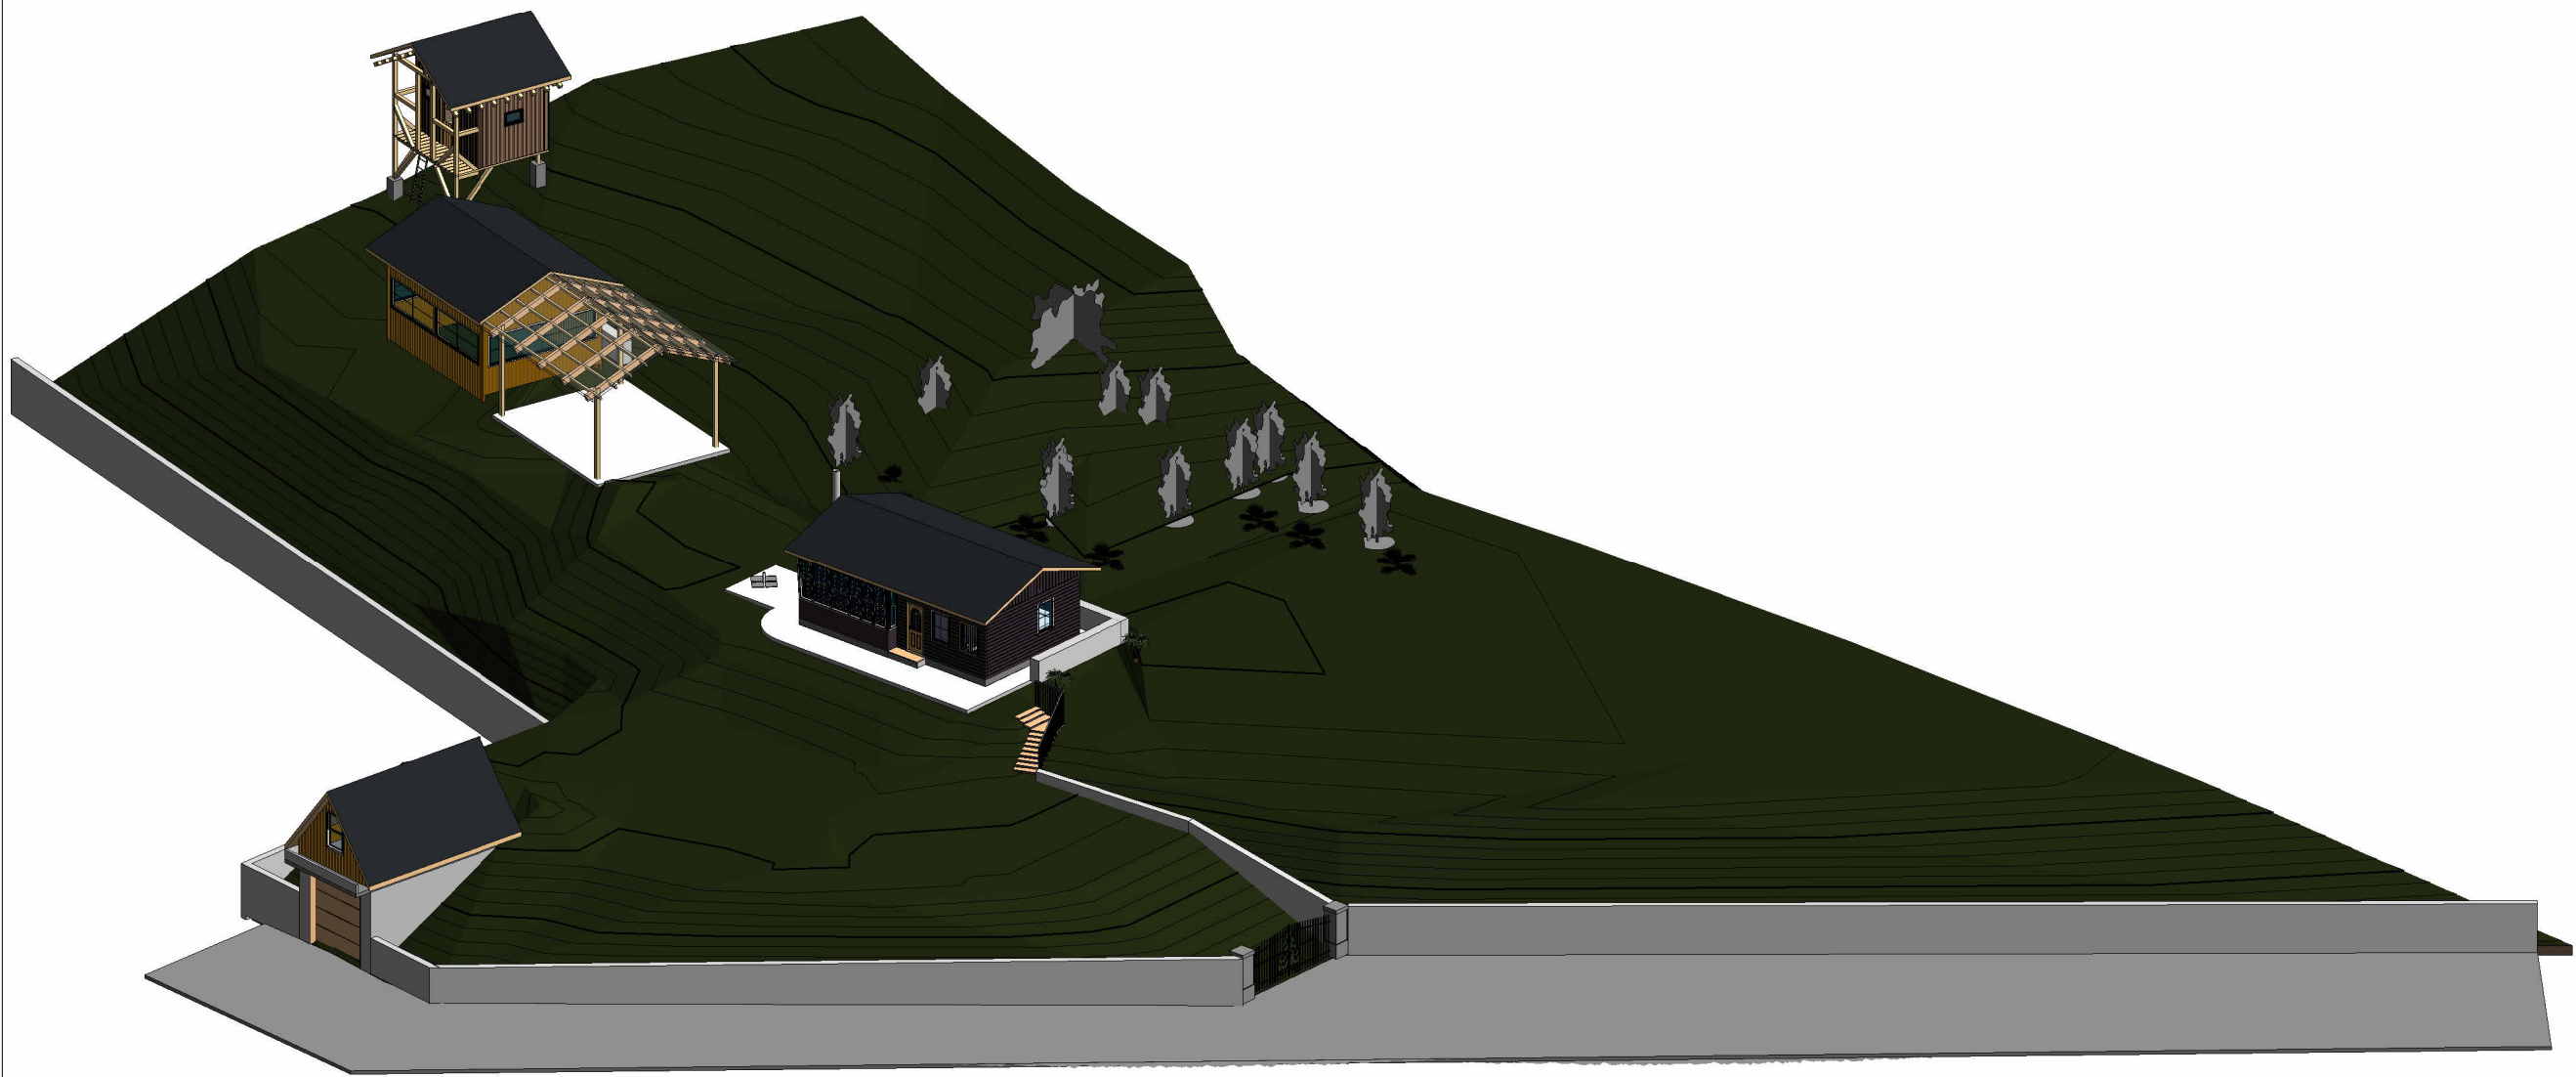


3D VIEWS
Erwin Schatral heim
Owner
Neukirchner Str. 55 91522 Ansbach

PROJECT NO:
Project
*Di***Number**
Author

REV	DATE

DRAWING NO:
A109

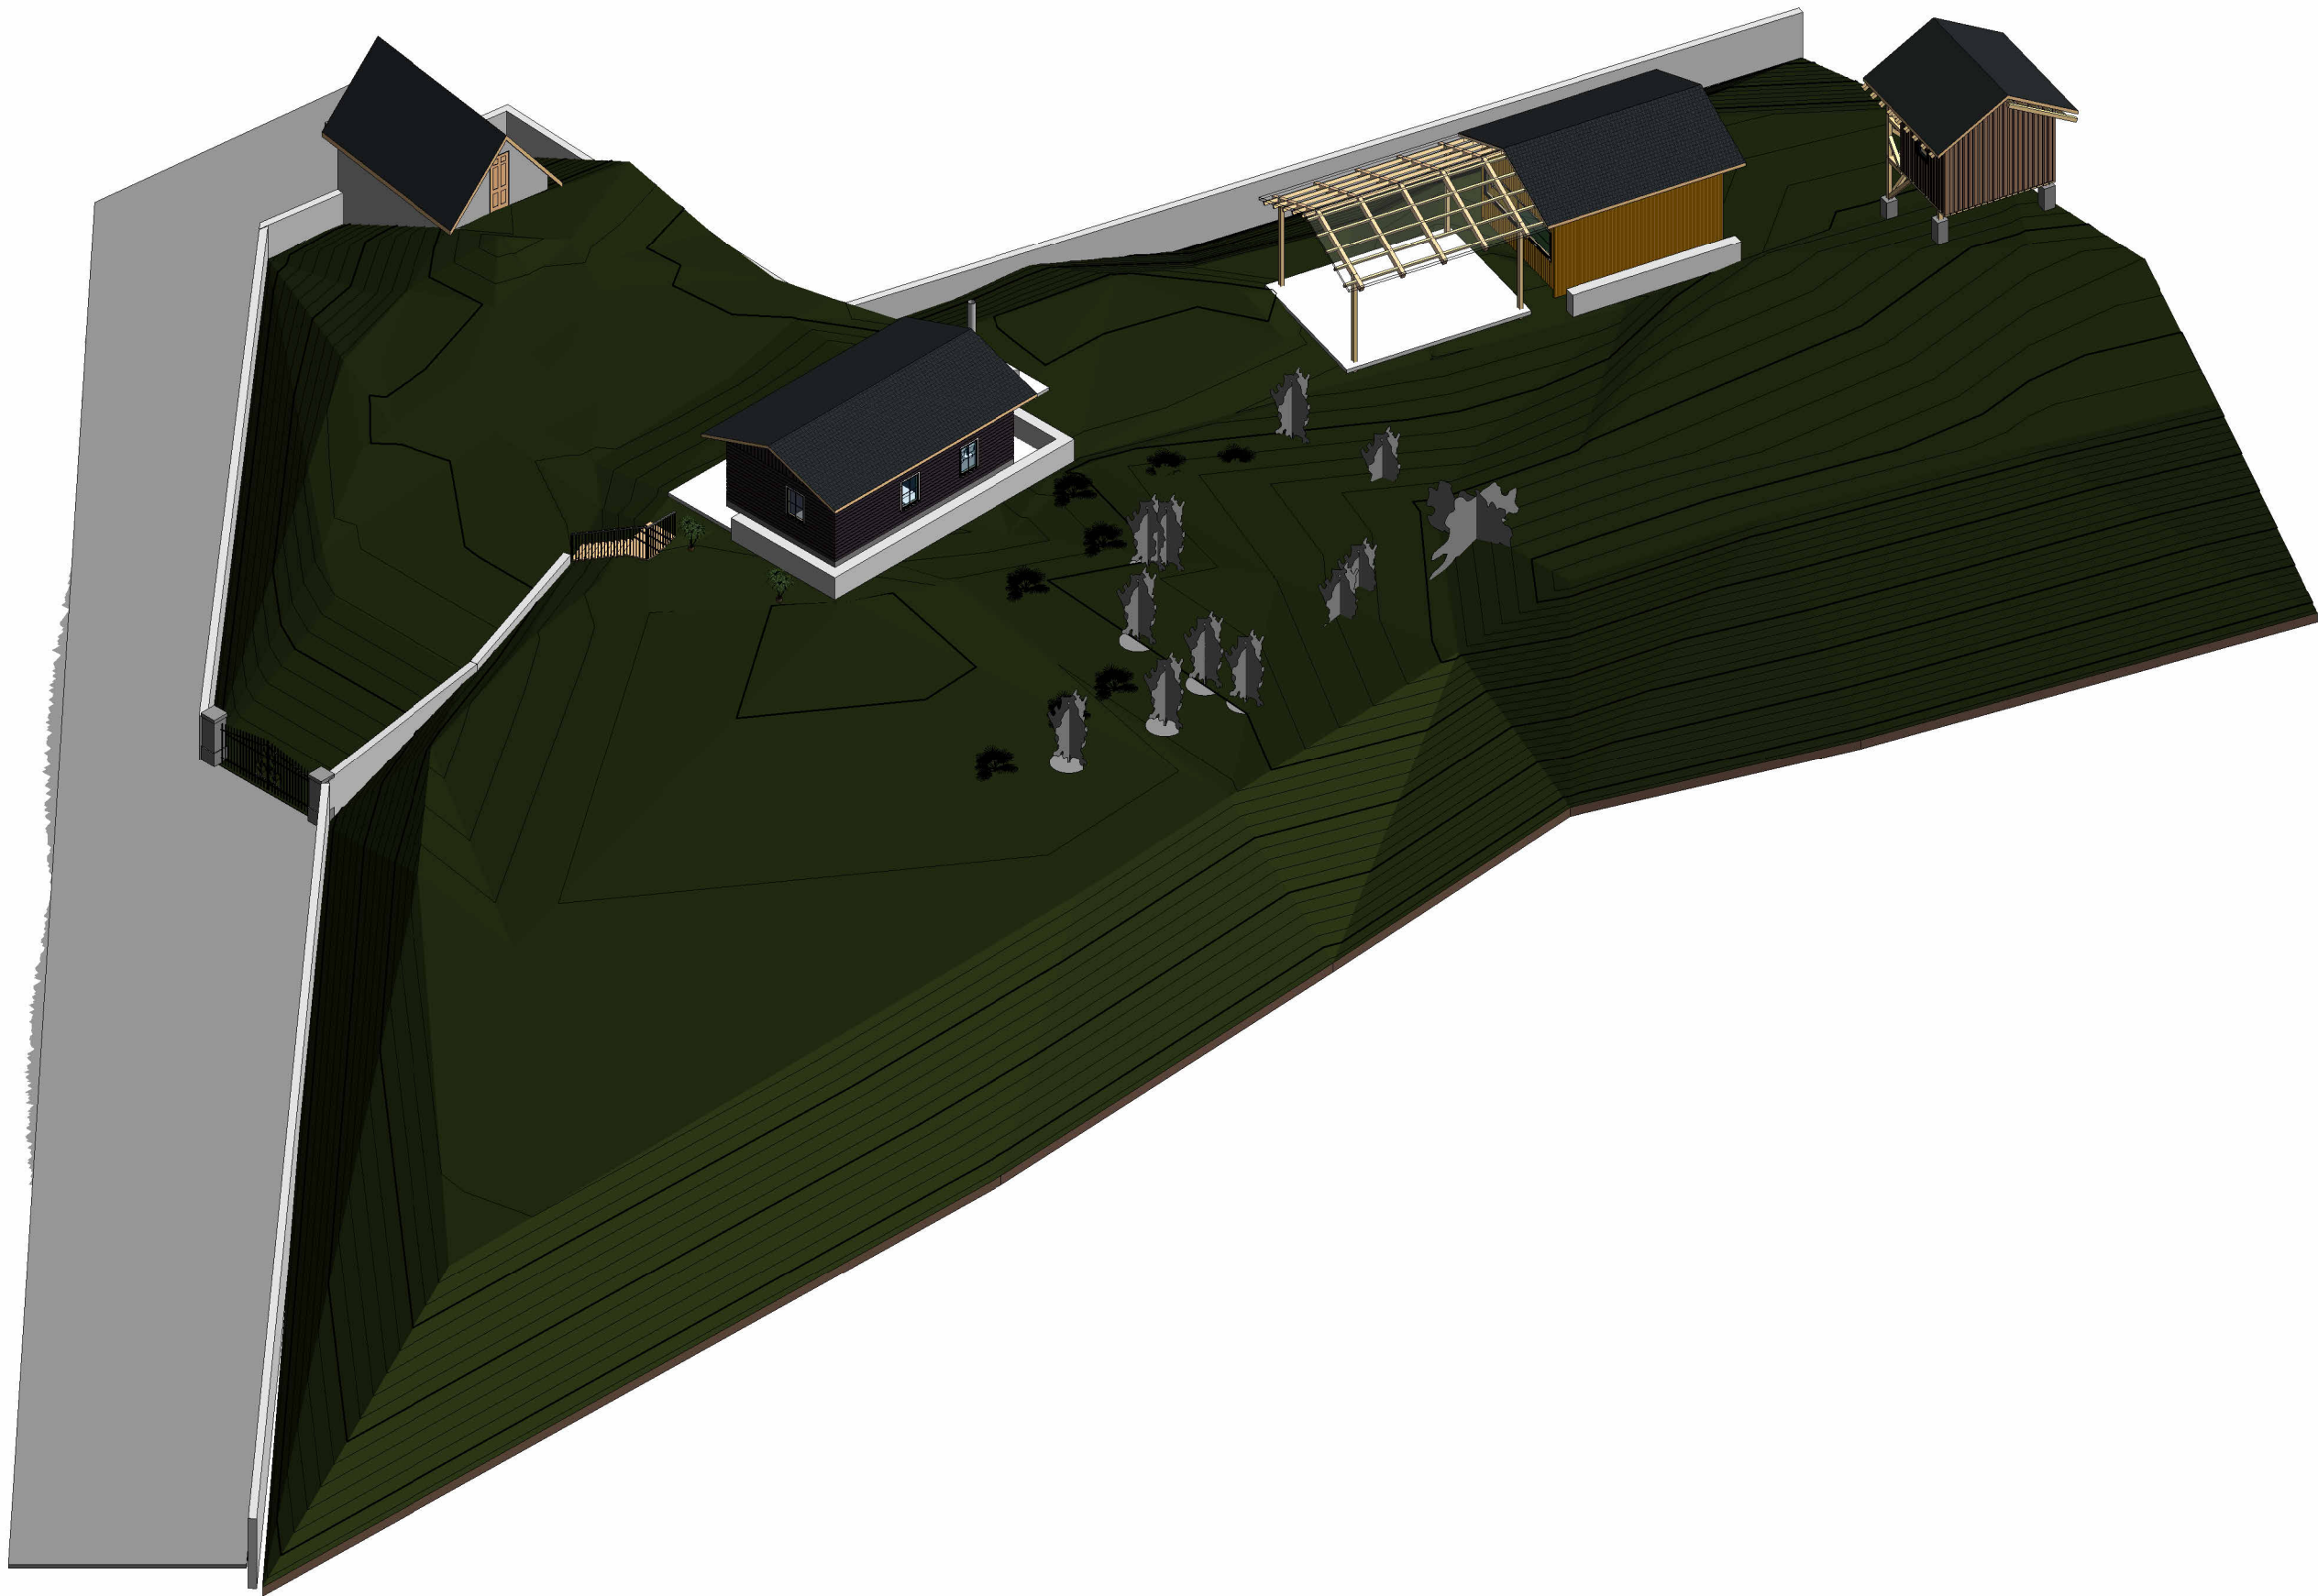

3D VIEWS
Erwin Schatral heim
Owner
Neukirchner Str. 55 91522 Ansbach

PROJECT NO:
Project
Number
Author

REV	DATE

DRAWING NO:
A110



Realistic Render

Erwin Schatral heim

Owner
Neukirchner Str. 55 91522 Ansbach

PROJECT NO:
Project
Number
Author

REV	DATE

DRAWING NO:
A111



3D VIEWS

Erwin Schatral heim
Owner
Neukirchner Str. 55 91522 Ansbach

PROJECT NO:
Project
Number
Author

REV	DATE

DRAWING NO:
A112



Realistic Render
Erwin Schatral heim
Owner
Neukirchner Str. 55 91522 Ansbach

PROJECT NO:
Project
Number
Author

REV	DATE

DRAWING NO:
A113



Realistic Render

Erwin Schatral heim

Owner
Neukirchner Str. 55 91522 Ansbach

PROJECT NO:
Project
Number
Author

REV	DATE

DRAWING NO:
A114



Realistic Render
Erwin Schatral heim
Owner
Neukirchner Str. 55 91522 Ansbach

PROJECT NO:
Project
Number
Author

REV	DATE

DRAWING NO:
A115